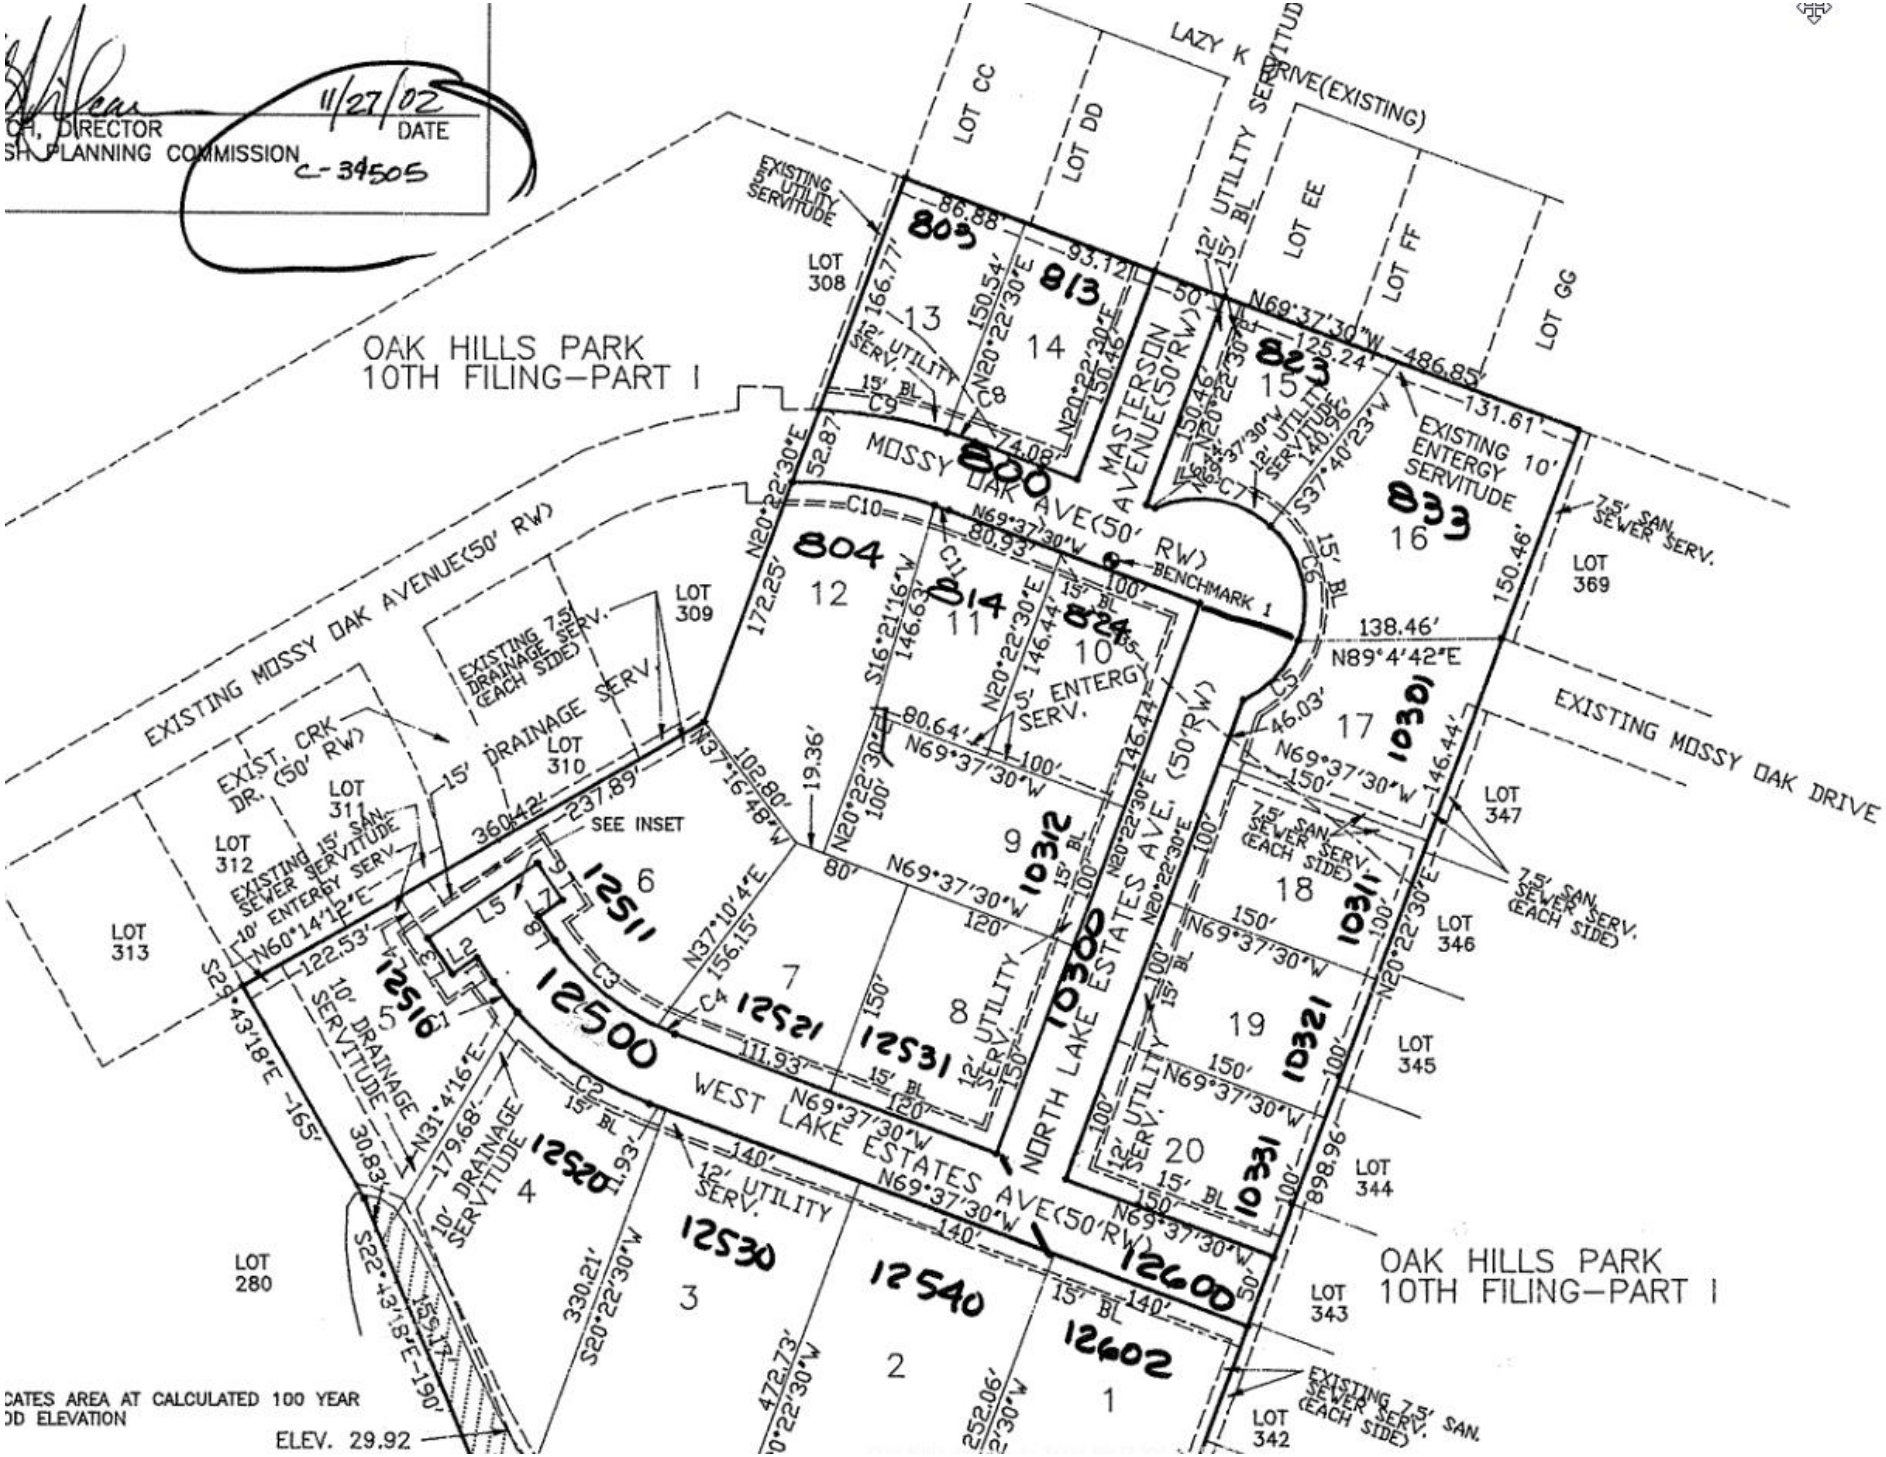

11/27/02
DATE
CH, DIRECTOR
SH PLANNING COMMISSION
C-34505
LAZY K DRIVE(EXISTING)
LOT CC
LOT DD
LOT EE
LOT FF
LOT GG
OAK HILLS PARK
10TH FILING—PART I
EXISTING 5' UTILITY SERVITUDE
MOSSY OAK AVE(50' RW)
MASTERSON AVENUE(50'RW)
EXISTING ENTERGY SERVITUDE
EXISTING MOSSY OAK AVENUE(50' RW)
EXISTING MOSSY OAK DRIVE
EXIST. CRK DR. (50' RW)
EXISTING 7.5' DRAINAGE SERV. (EACH SIDE)
15' DRAINAGE SERV.
EXISTING 15' SAN. SEWER SERVITUDE
10' ENTERGY SERV.
10' DRAINAGE SERVITUDE
5' ENTERGY SERV.
12' UTILITY SERV.
NORTH LAKE ESTATES AVE. (50'RW)
WEST LAKE ESTATES AVE(50'RW)
7.5' SAN. SEWER SERV. (EACH SIDE)
BENCHMARK 1
SEE INSET
ELEV. 29.92
CATES AREA AT CALCULATED 100 YEAR
OD ELEVATION